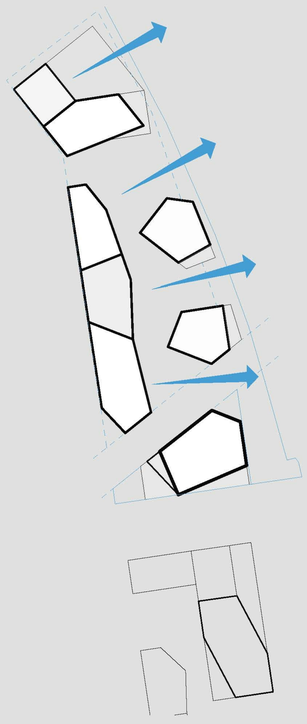

porosität

die städtebauliche idee der freiraumbuchten und schwellenplätze wird konsequent weiterverfolgt. die urbanen terrassen werden durch eine zusätzliche öffnung an der ecke nordbahnstraße/dresdnerstraße angebunden. die riegelbebauung erhält durch die orientierung der westlichen punkthäuser großzügige ausblicke zur freien mitte.

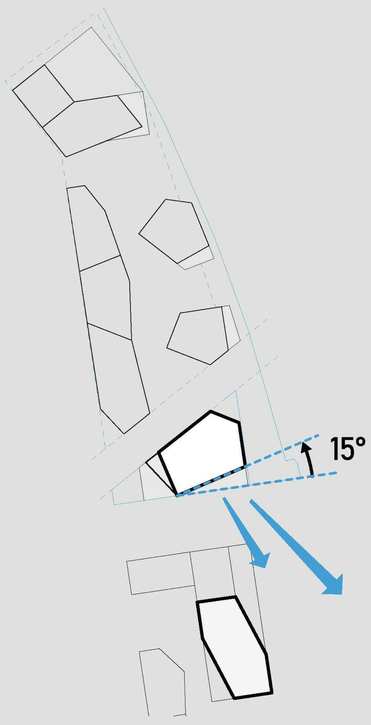

orientierung

durch eine drehung der fassade an der südlichen grundgrenze erhält das hochhaus einen ausblick über die gesamte freie mitte. auch für die gegenüberliegende bebauung entsteht ein entscheidender vorteil: das gegenüber "macht auf" und spendet ausblick und licht für das baufeld 2.

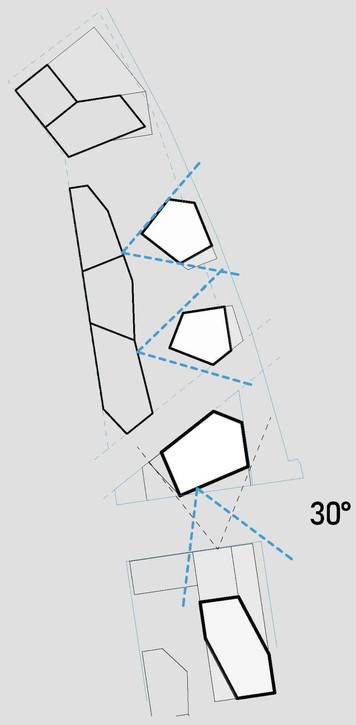

belichtung

durch die polygonale formenspracheist die baurechtliche belichtung für jeden gebäudeteil und über alle geschosse gewährleistet. auch für das gesamte baufeld 2 ist durch die hochhausformeine belichtung über den verschwenkten lichteinfall von 30° sicher gestellt.

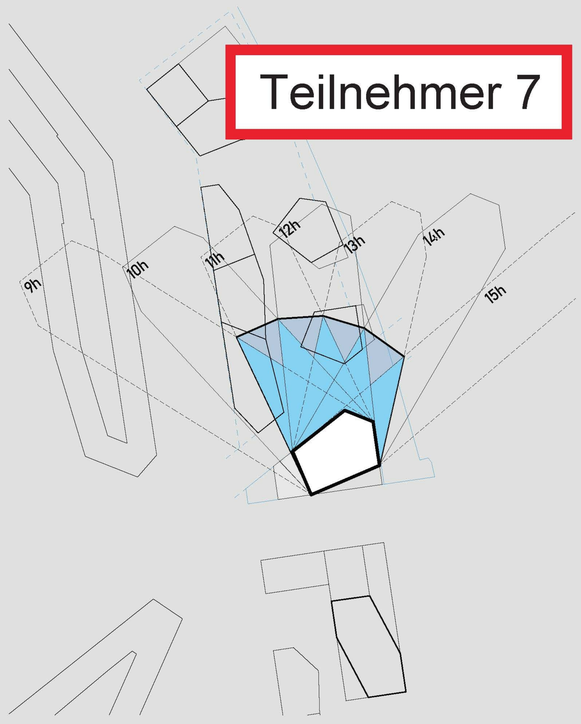

2h schatten

durch die höhenstaffelung des baukörpers entsteht ein schlankes, punktförmiges hochhaus und damit einhergehend ein optimierter 2h-schatten. die bestehende bebauung westlich der nordbahnstraße wird nicht beeinträchtigt.

die fortsetzung der stadtklippe

lageplan 1:1000

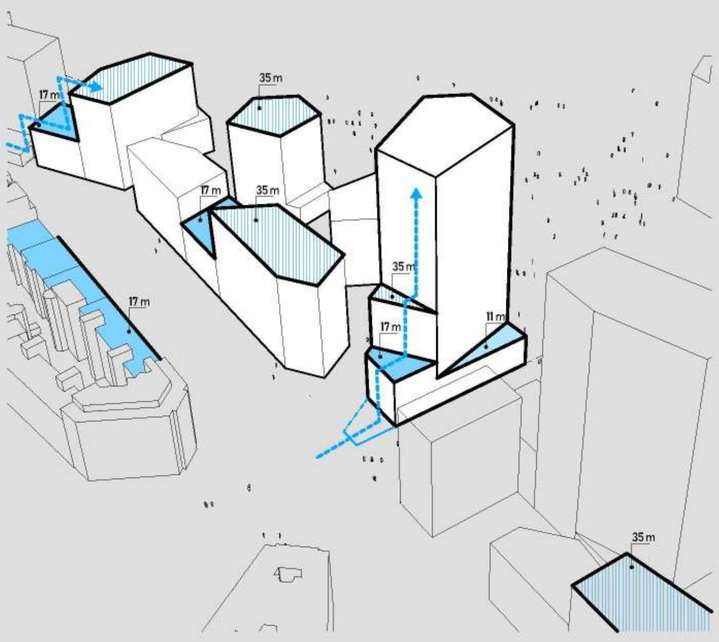

leithöhen und staffelung

die leithöhen der umgebungsgebäude werden aufgenommen – 35m hochpunkte akzentuieren die höhenstaffelung. diese ermöglichen in kombination mit niedrigen bauteilen trotz der hohen dichte einen maximalen lichteinfall. die sich dabei ergebenden dachflächen sind integrativer bestandteil des freiraums.

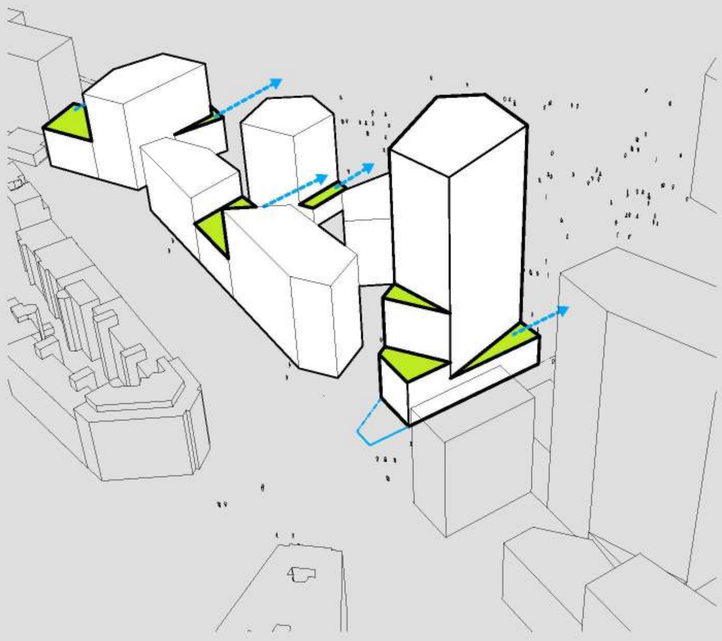

bespielte dachterrassen

jeder baukörper besitzt eine oder mehrere gemeinschaftlich genutzte, mit grünelementen ausgestattete dachflächen. diese sind unterschiedlich ausgebildet und bieten beruhigte aufenthaltsbereiche mit hoher qualität für die bewohner des quartiers. von den dachterrassen aus hat man über den gleiskörper hinweg einen ungehinderten ausblick zur freien mitte.

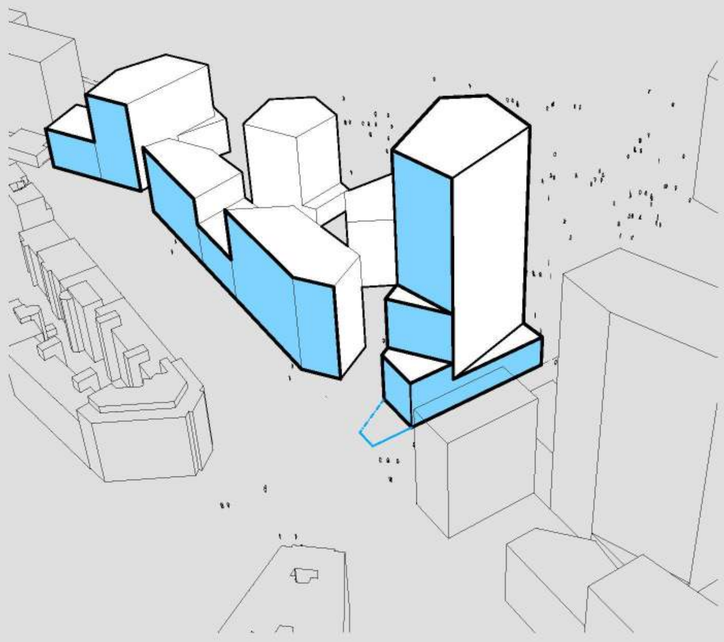

gesicht zur stadt

aktives erdgeschoss – die gewerbeflächen sind zur nordbahnstraße hin orientiert, und schaffen attraktive aufenthaltsqualitäten für den zukünftigen "boulevard". in den darüber liegenden geschoßen gibt es eine fassade, die den hohen lärmbelastungen an der straße angepasst ist. nach innen eingeschnittene, mit einfachverglasung verschließbare loggien schaffen viel qualität für die straßenseitig orientierten wohnungen und bilden ein elegantes und ansprechendes gesicht zur stadt.

das gesicht zur stadt

pflichtperspektive

wettbewerb wohnhochhaus nordbahnhof wien - baufeld 3

653379

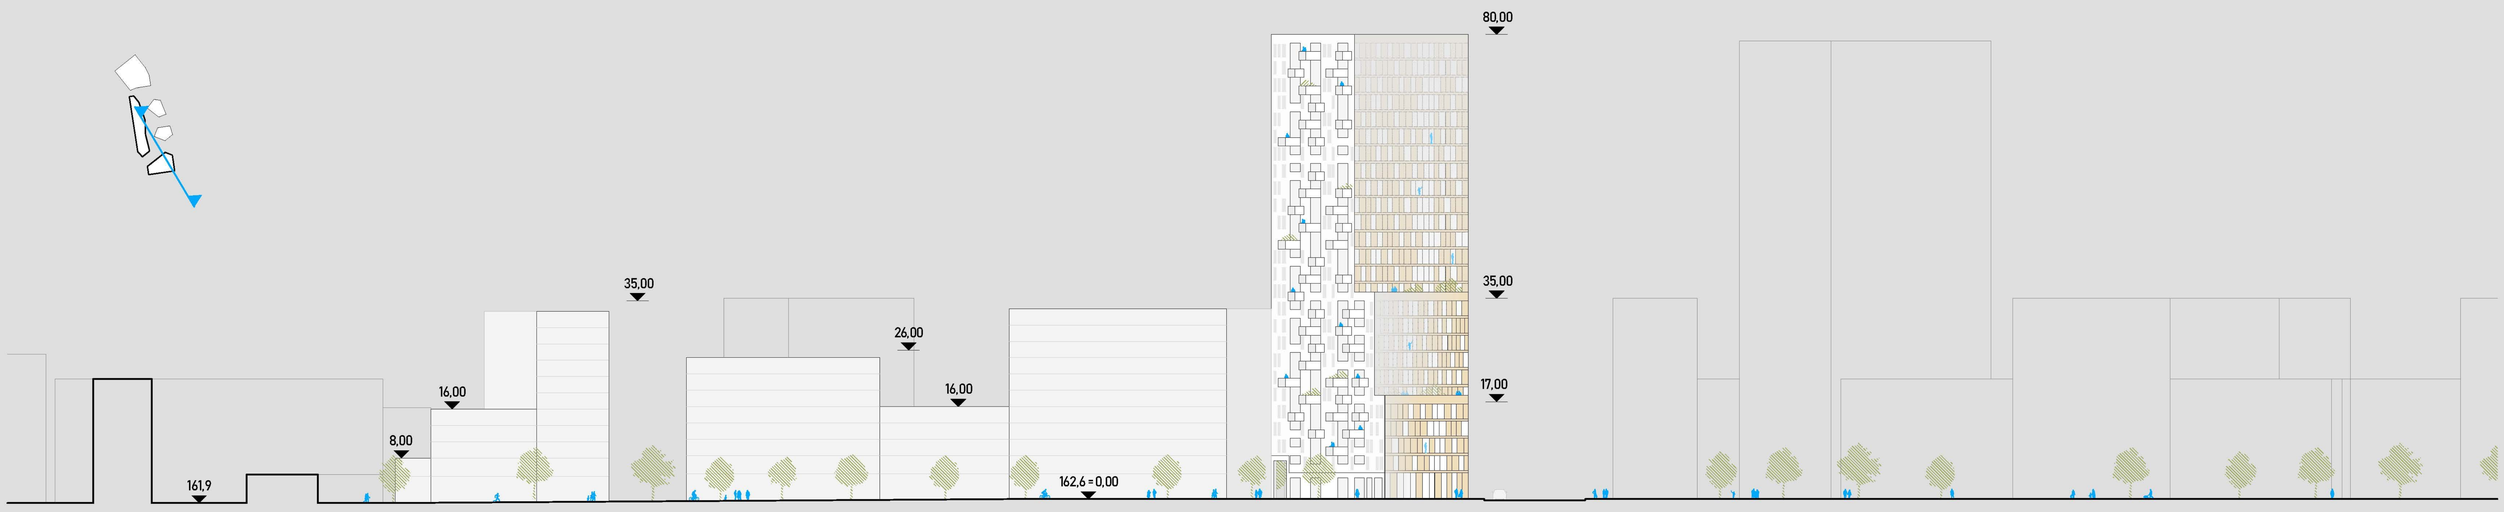

ansicht nordbahnstraße 1:500

ansicht west urbane terrassen 1:500

ideenteil norm 1:200

A1 norm 33m2 | A2 norm 40m2 | B1 norm 45m2 | B2 norm 53m2 | C1 norm 67m2 | C2 norm 74m2 | D1 norm 83m2 | D2 norm 93m2 | E norm 101m2

ideenteil smart 1:200

A smart 33m2 | B smart 45m2 | C smart 67m2 | D smart 83m2

legende

- E norm 101m2
- D2 norm 93m2
- D1 norm/preiswert/smart 83m2
- C2 norm/preiswert 74m2
- C1 norm/preiswert/smart 67m2
- B2 norm/preiswert 53m2
- B1 norm/preiswert/smart 45m2
- A2 norm 40m2
- A1 norm/smart 33m
- gewerbe
- allgemeinflächen

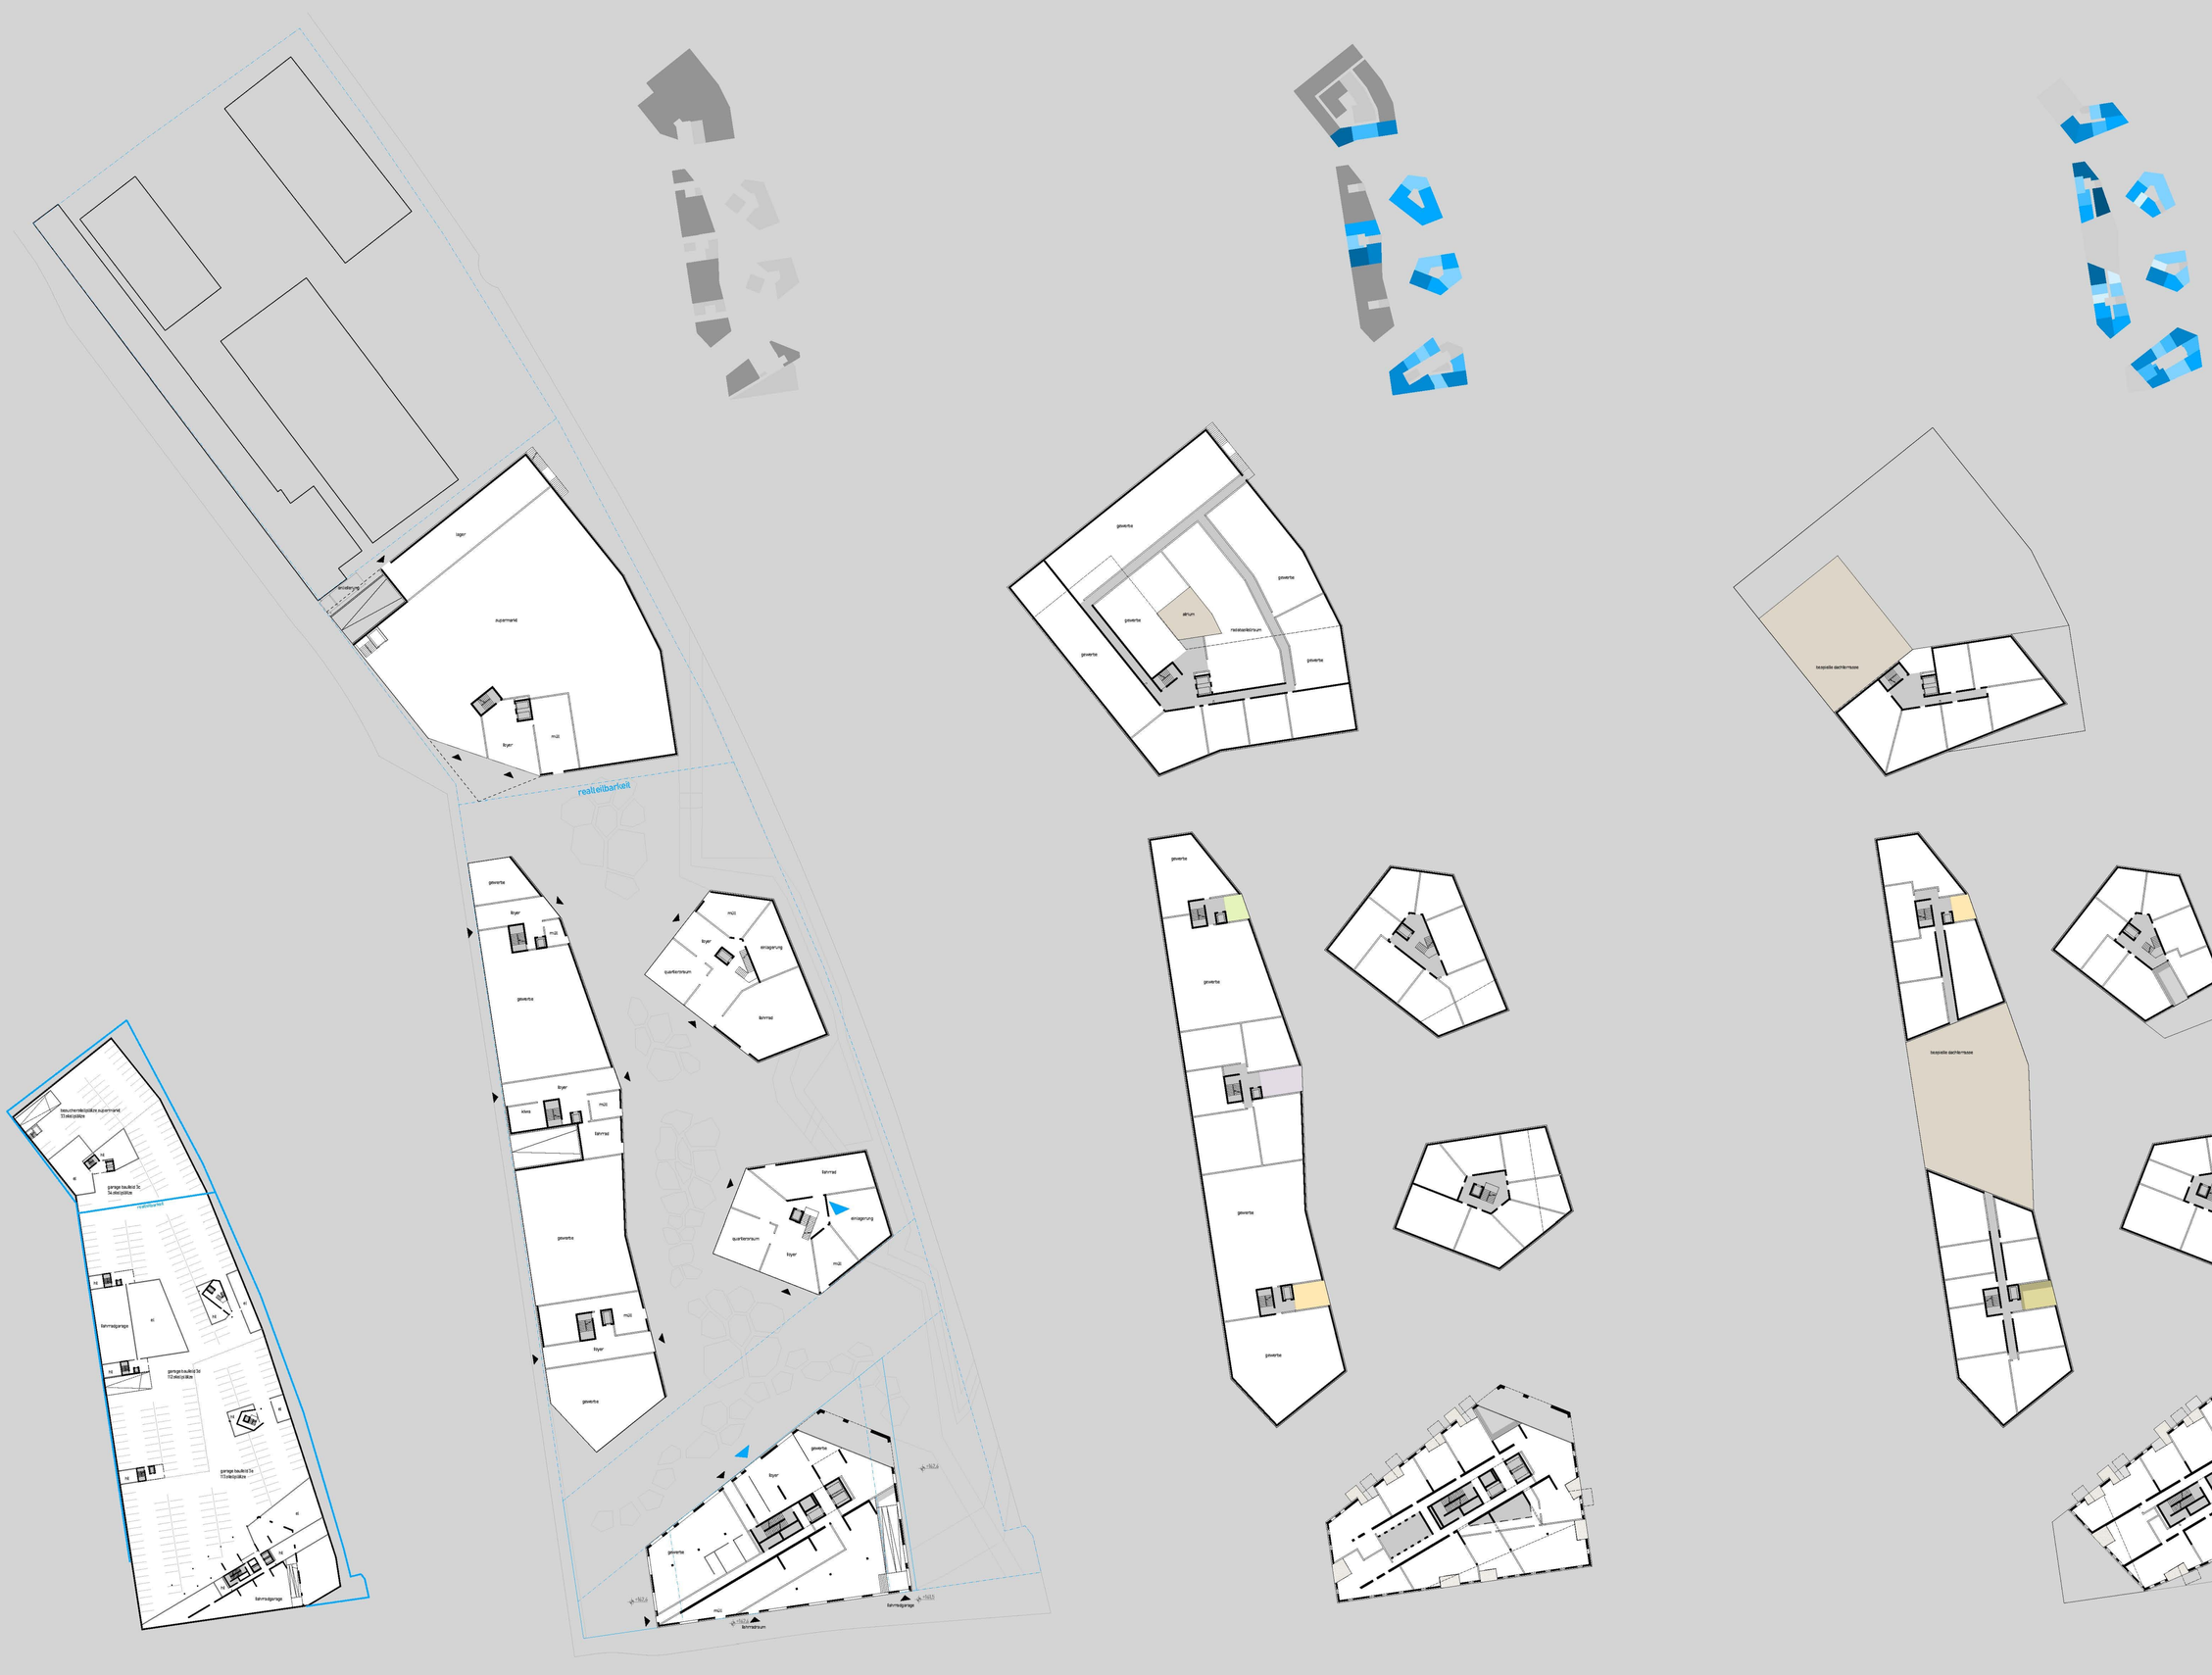
lager
supermarkt
eingang
flyer
müll
realteilbarkeit
gewerbe
atrium
treppenhaus
fahrradgarage
garage baufeld 3c
fahrradraum
quartiersraum
eingangung
kleiner
tiefgarage
garage baufeld 3a
garage baufeld 3b
garage baufeld 3d

wettbewerb wohnhochhaus nordbahnhof wien - baufeld 3

653379

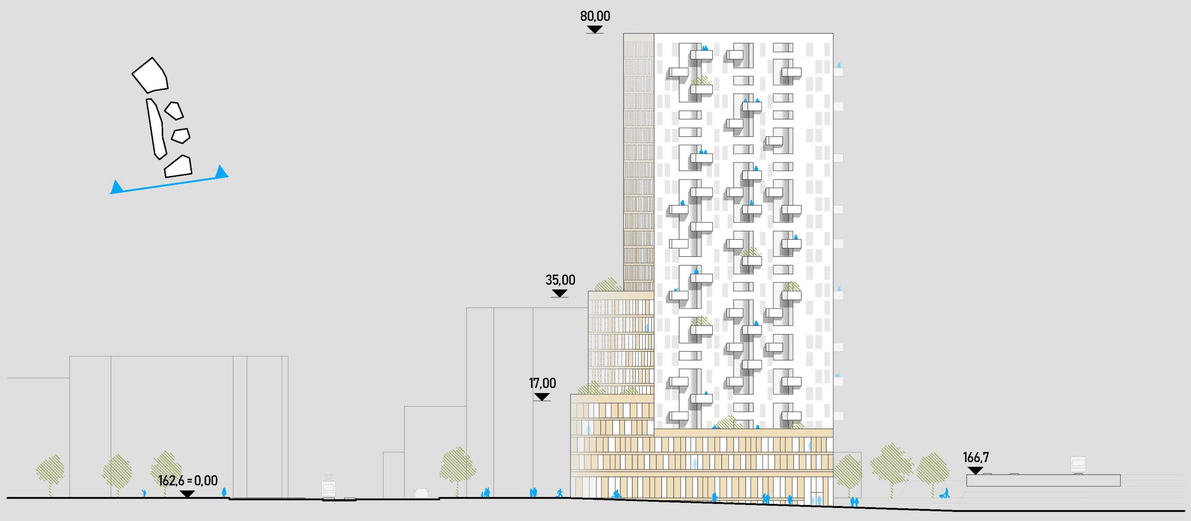

ansicht taborstraße 1:500

längsschnitt 1:500

ansicht nord 1:500

querschnitt 1:500

B1 45m2

B2 53m2

C1 67m2

C2 74m2

D 84m2

hochhaus preiswert 1:100

regelgeschoss 5-10 1:200

sondergeschoss 11 1:200

regelgeschoss 12-25 1:200

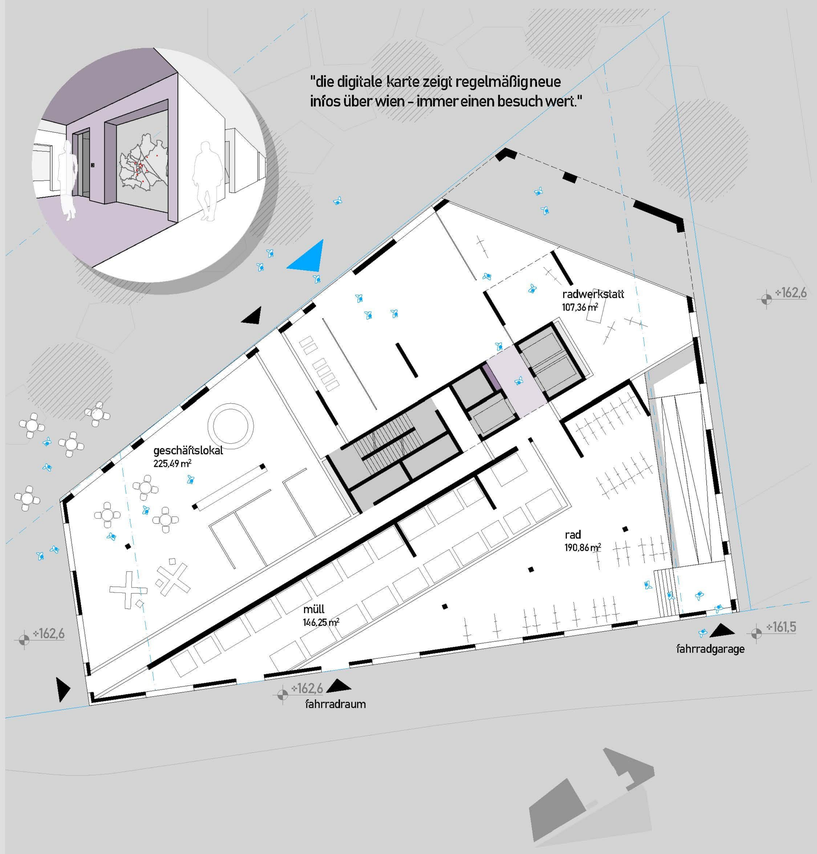

erdgeschoss 1:200

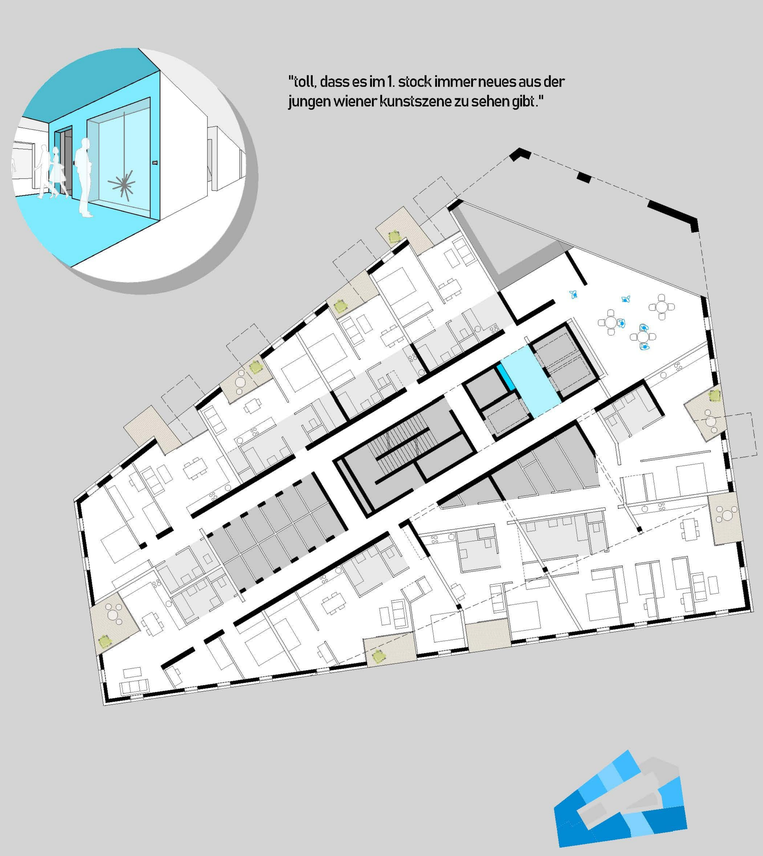

sockelgeschoss 1-2 1:200

sockelgeschoss 3-4 1:200

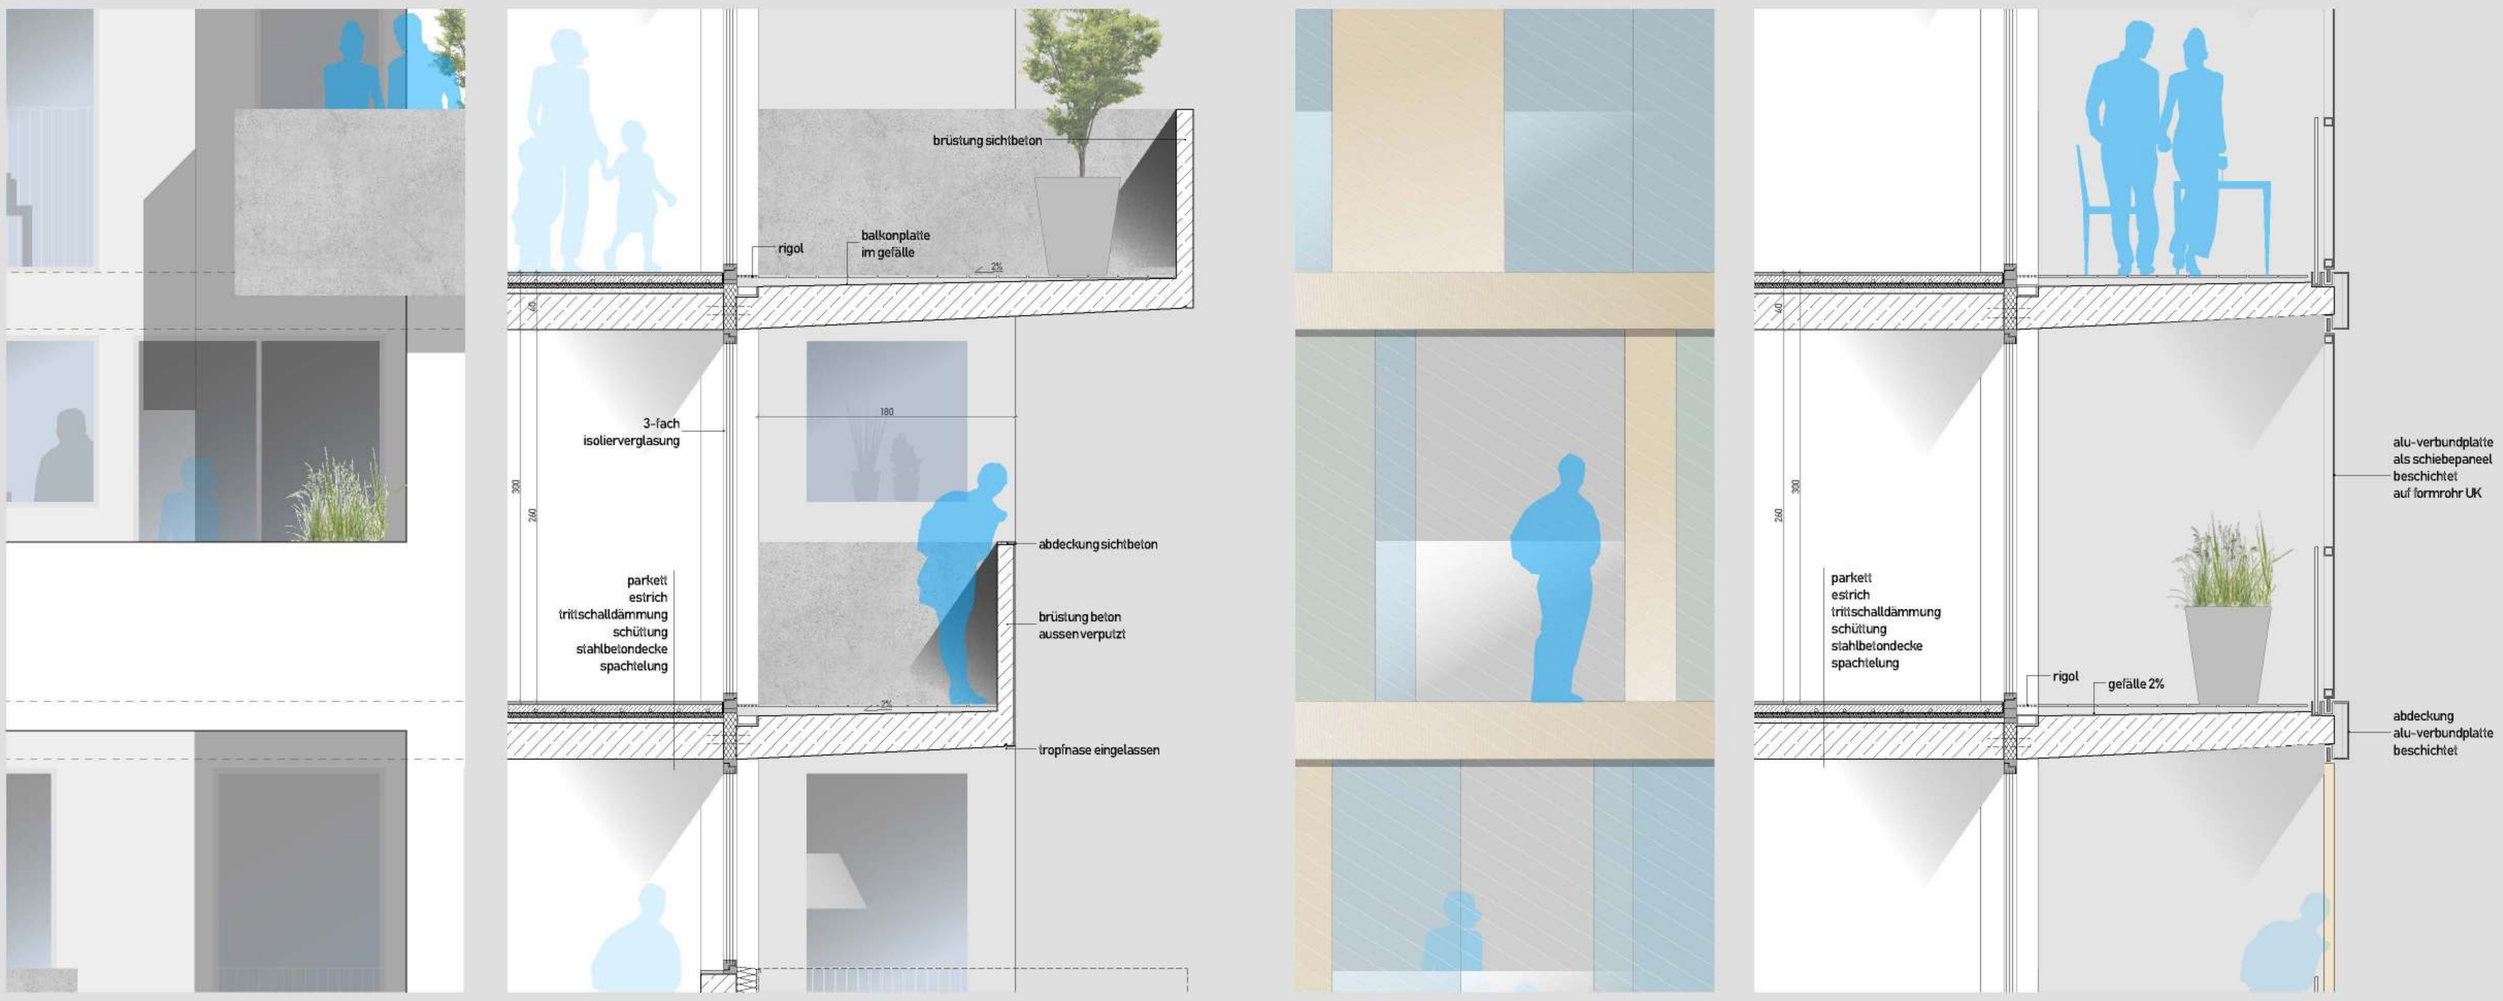

fassaden 1:20

der blick zur freien mitte

differenzierte private freiräume